BUILDING 500

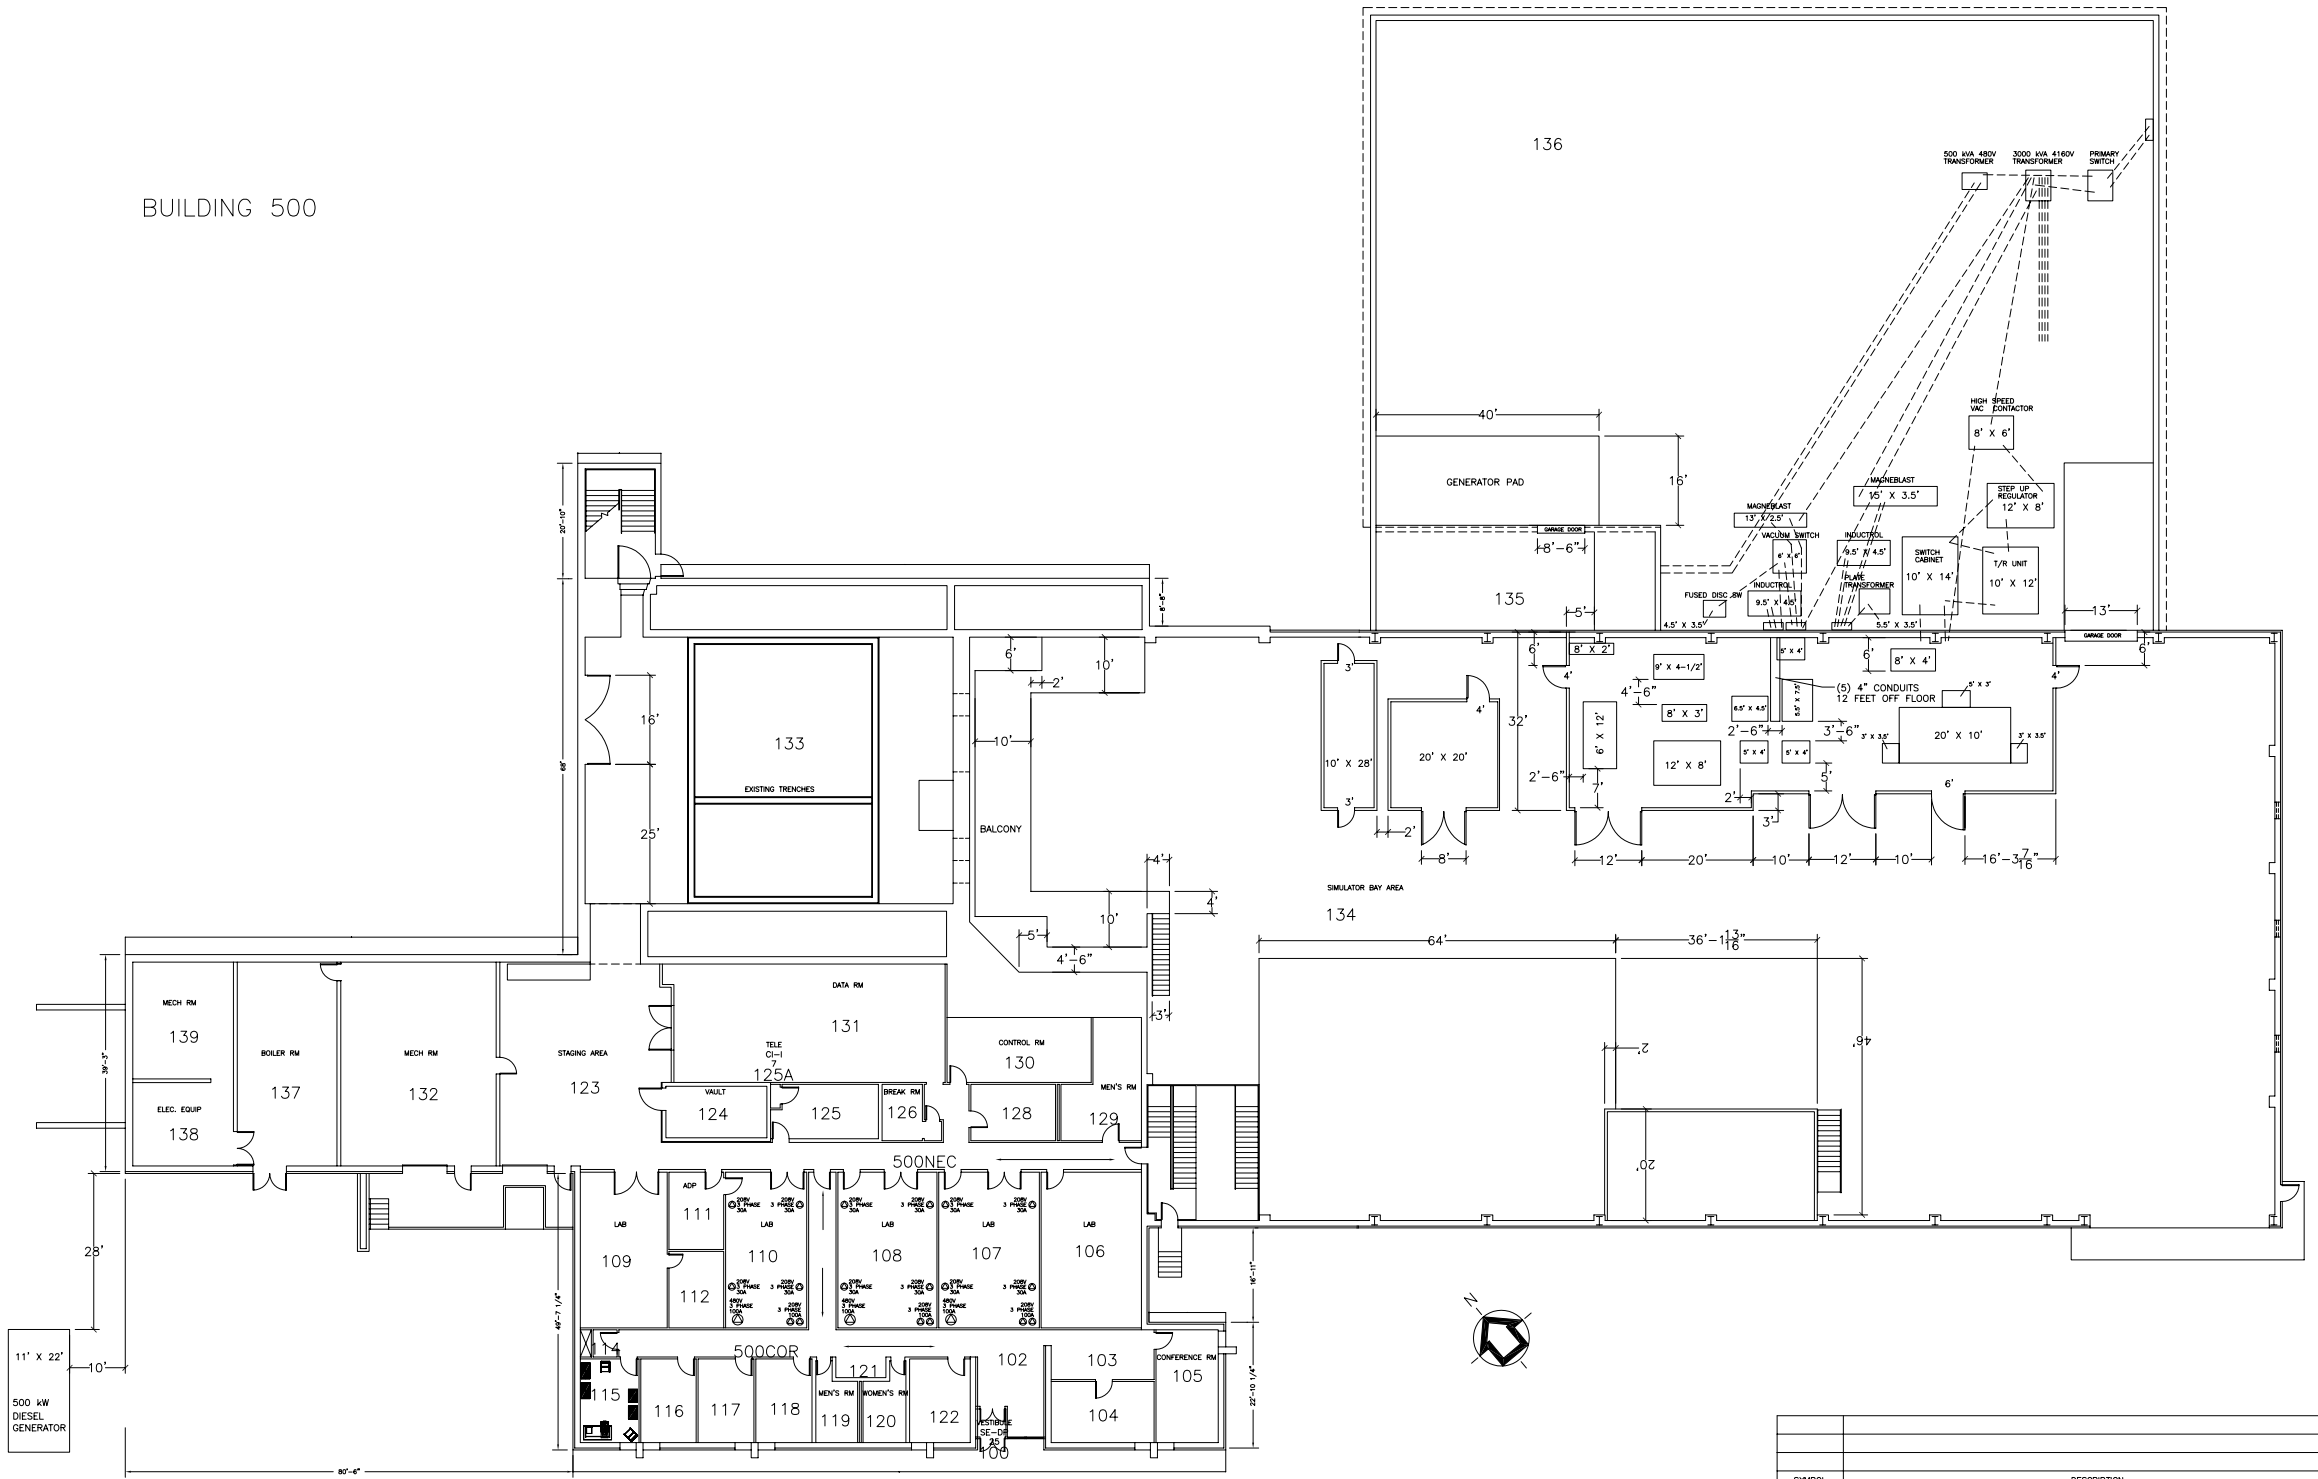

FLOOR PLAN

SYMBOL	DESCRIPTION	DATE	APPROVAL

REVISION

H.D.L. DWG. NO.

U.S. ARMY RESEARCH LABORATORY
UNITED STATES ARMY MATERIEL COMMAND
ADELPHI, MARYLAND 20783

DATE: 2004-02-05
DRAFTSMAN RG
ENGR.
CHECKED
PROJECT ENGR.
APPROVED
SAFETY DIRECTOR
APPROVED
CHIEF ENGR. BRANCH
APPROVED
COMMAND OFFICER
DATE

ADELPHI LABORATORY CENTER
FLOOR PLAN
BUILDING 500
POWER ELECTRONICS CENTER

SATISFACTORY TO
CHIEF
DATE

SCALE 1/16"=1'-0" SPEC. NO.
CONTRACT NO.
DRAWING SIZE
SHEET 1 OF 1

K:\DRAWING\FMS